


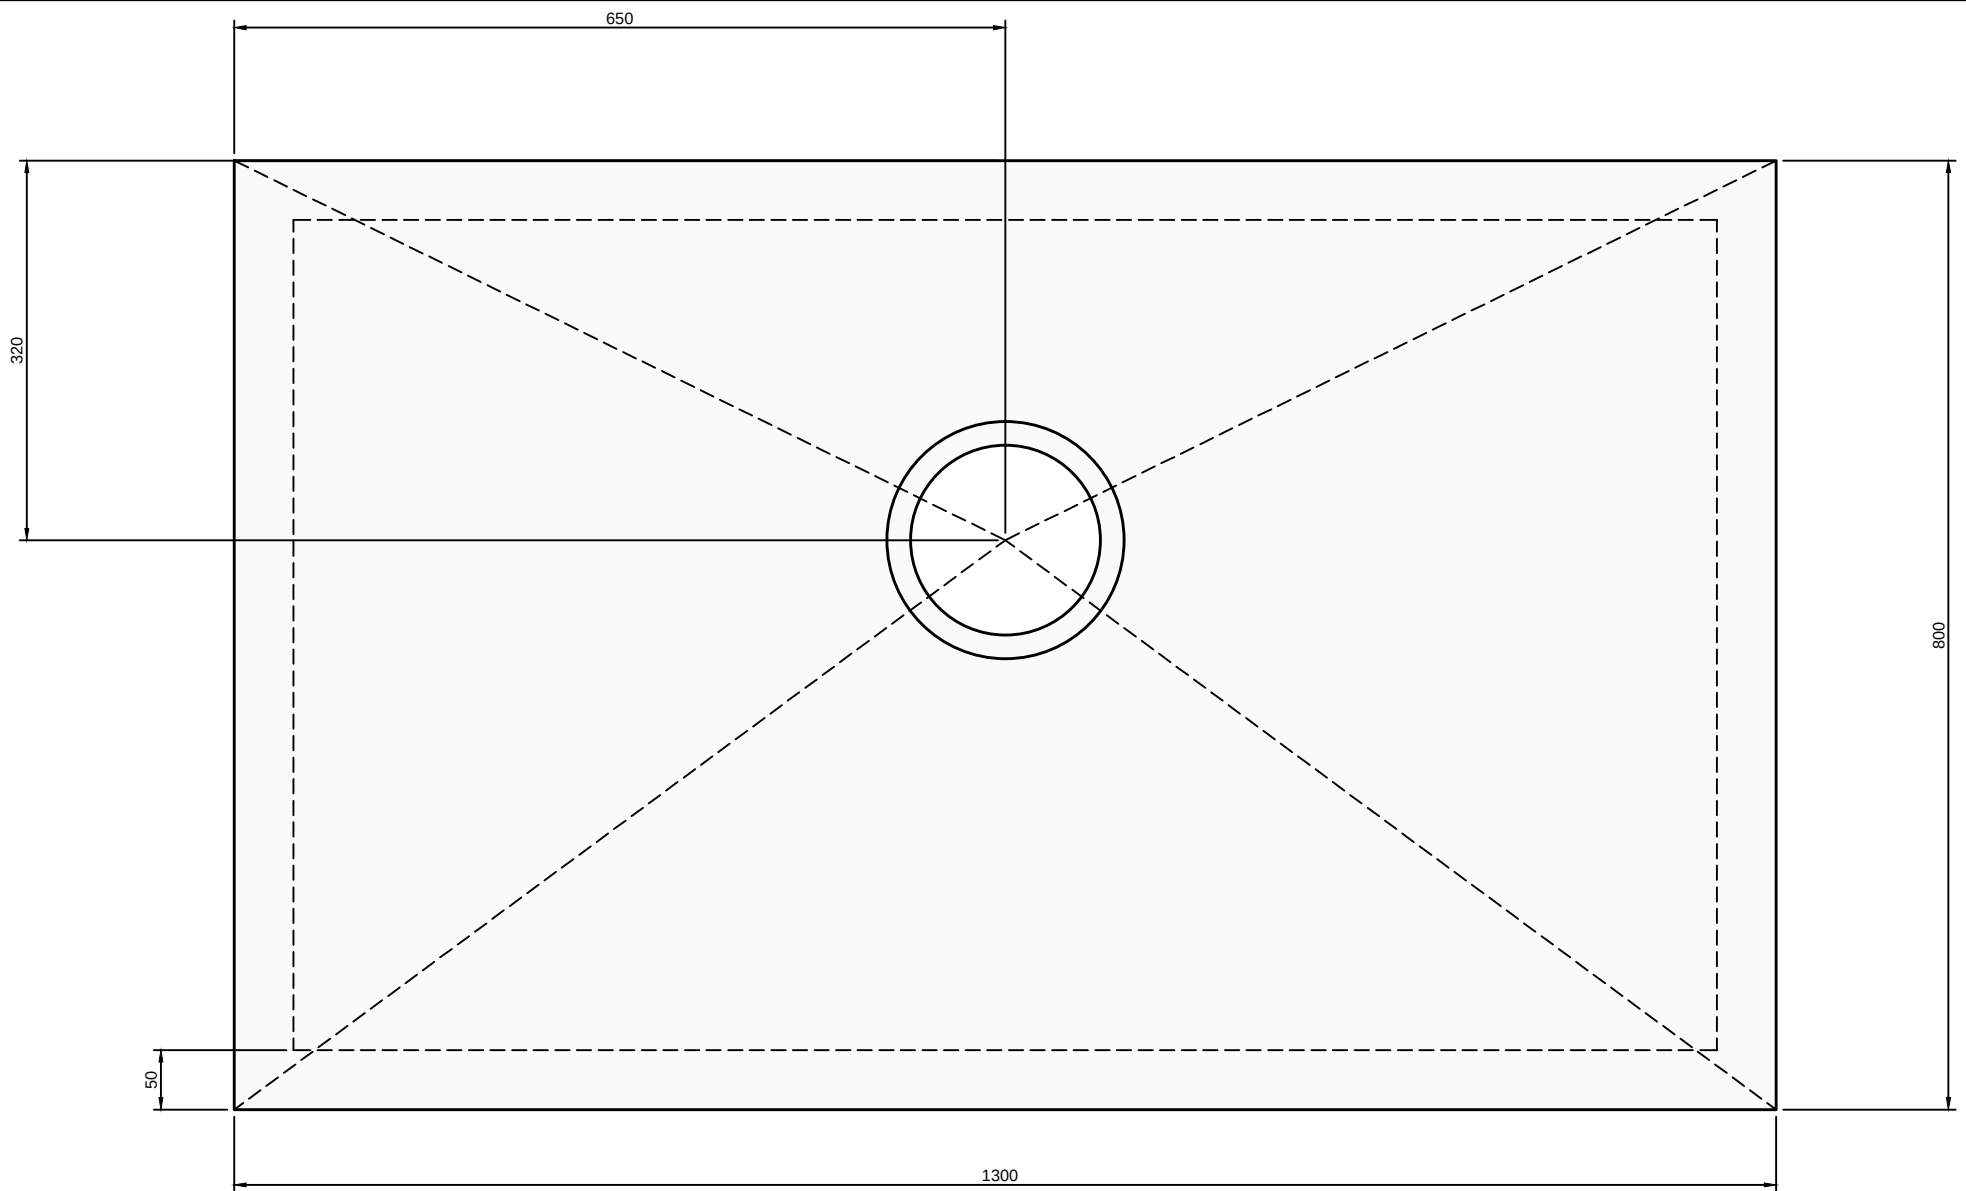

CCL Specialist Supplies Ltd		Drawn Date	18/8/11
T: 01256 763 100		Drawn By	CD
Highview Business Park The Barracks Hook, Hampshire RG27 9NL		Drawing Number	SSL - 68
		Title	Aquadec 1